
CONFIDENTIAL: PROPERTY OF CREO INC..

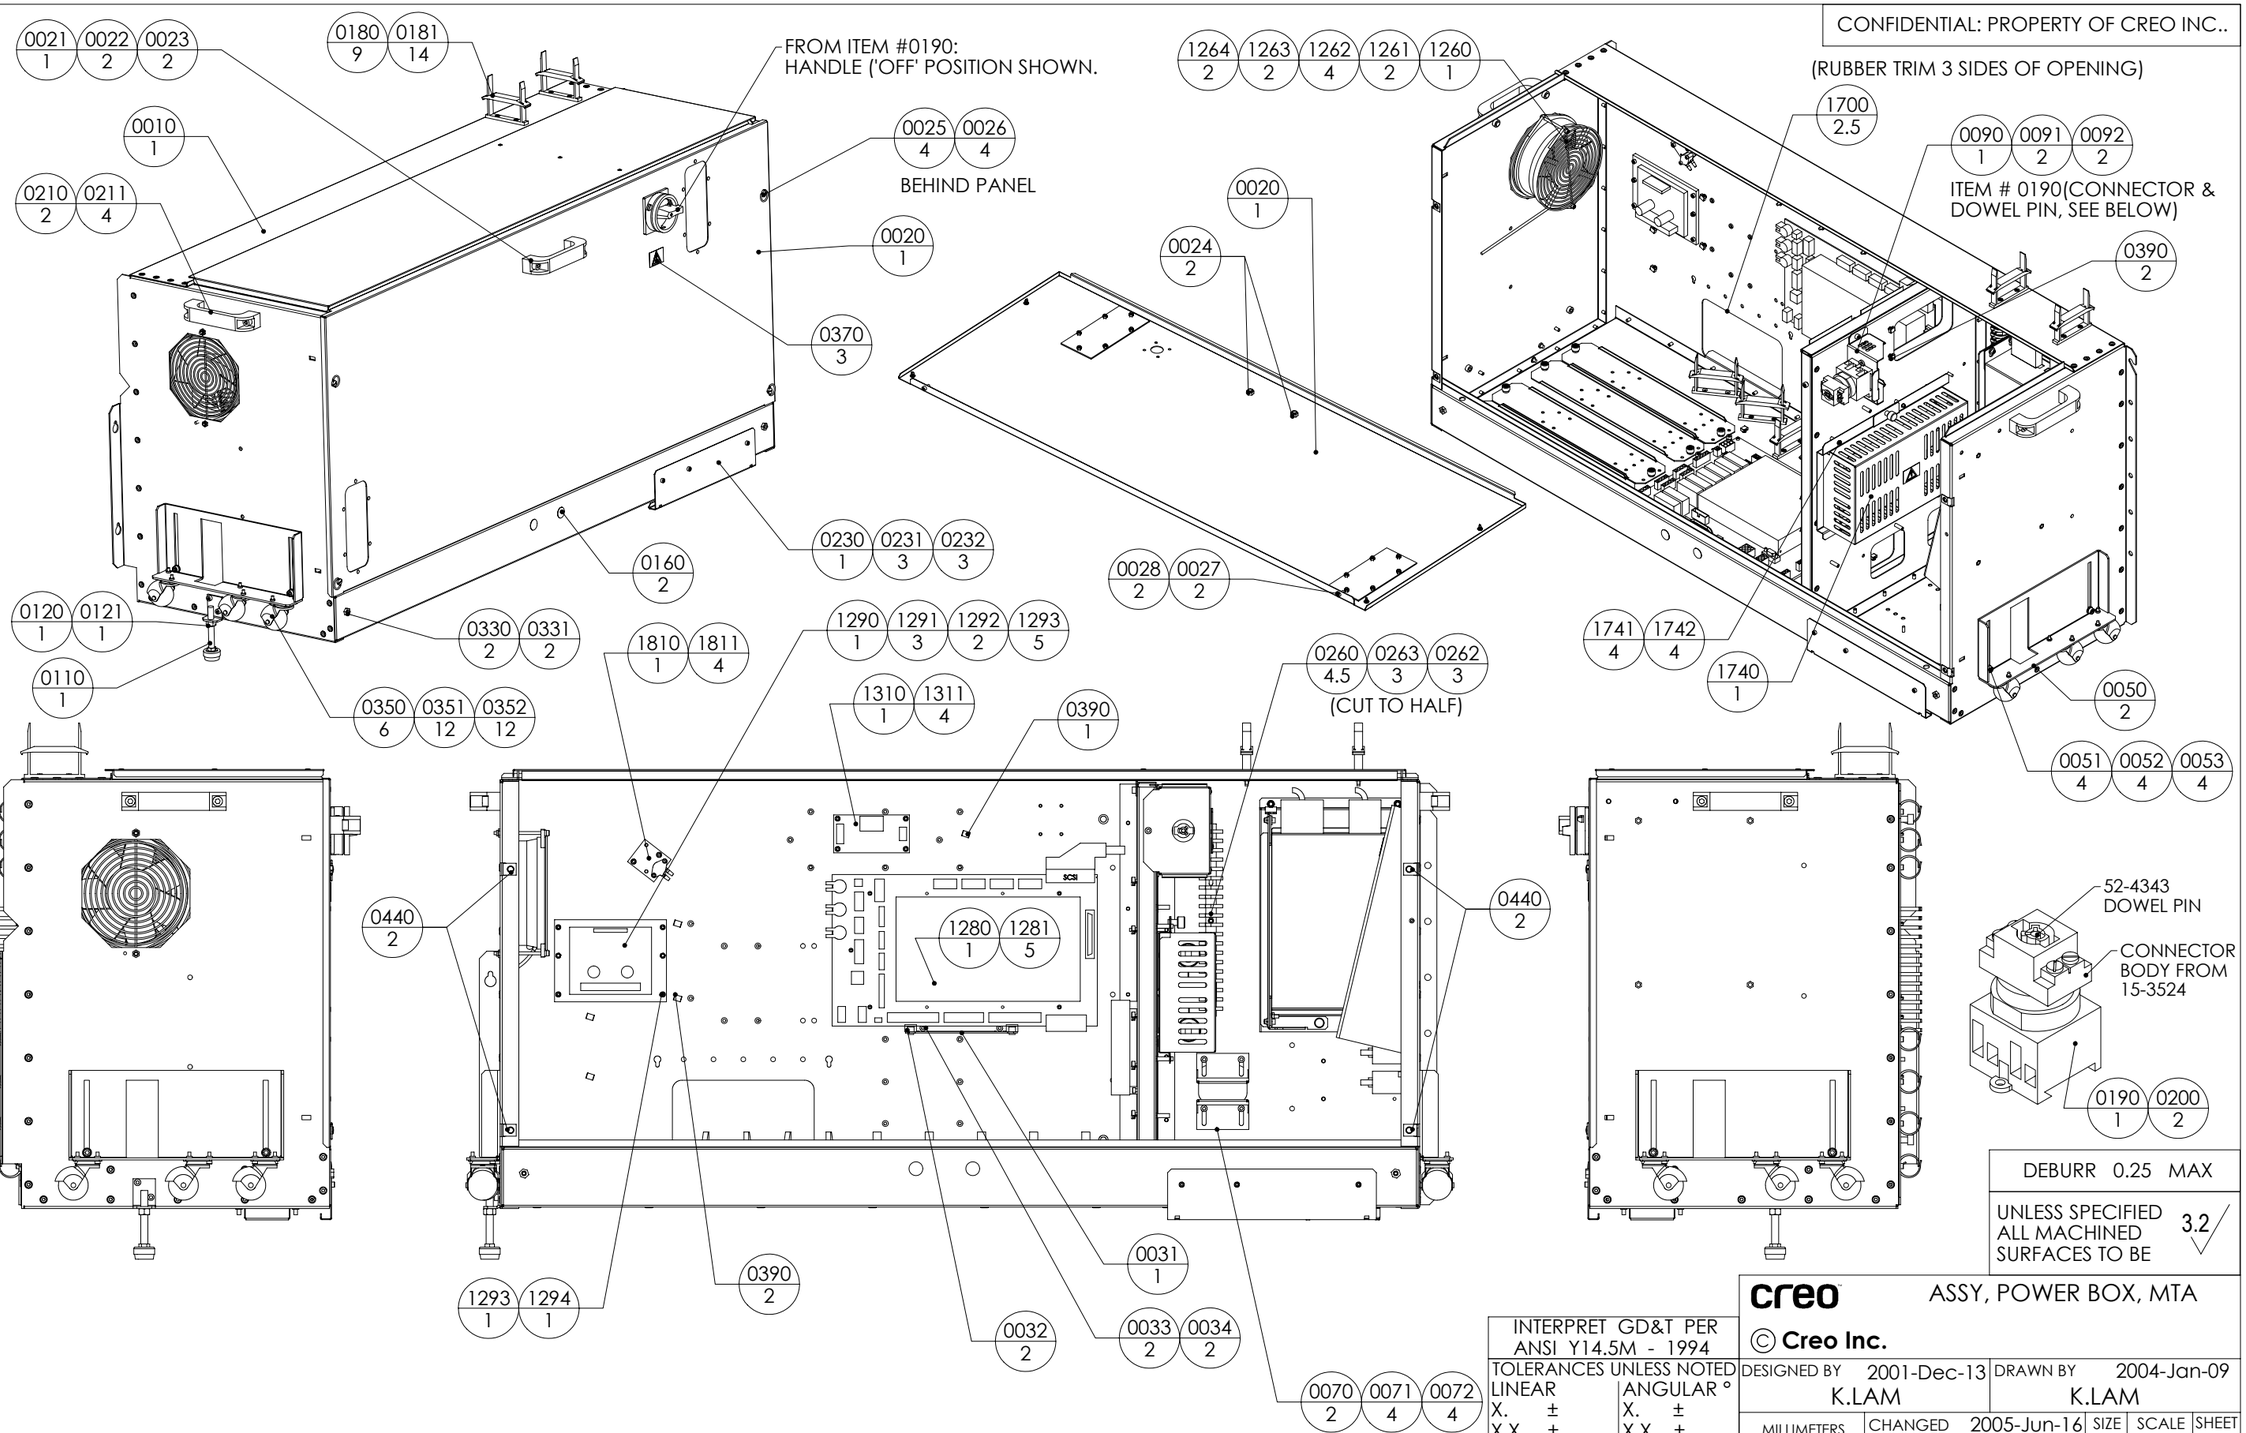

DEBURR 0.25 MAX

UNLESS SPECIFIED ALL MACHINED SURFACES TO BE 3.2

NOTES:
1. CABLES AND AIR LINE ROUTING NOT SHOWN.

U BOM UPDATE
CHANGES ON SHEET #3

INTERPRET GD&T PER ANSI Y14.5M - 1994

TOLERANCES UNLESS NOTED	
LINEAR	ANGULAR °
X. ±	X. ±
X.X ±	X.X ±
X.XX ±	X.XX ±
X.XXX ±	90° ±

THIRD ANGLE PROJECTION

creo

ASSY, POWER BOX, MTA


© Creo Inc.


DESIGNED BY	DRAWN BY
2001-Dec-13 K.LAM	2004-Jan-09 K.LAM


MILLIMETERS UNLESS SPECIFIED	CHANGED	SIZE	SCALE	SHEET
	2005-Jun-16 I.PRESS	B	1:1	1


CATEGORY	PART NUMBER	VER	REV	DOC TYPE	OF
11 -	1050A -	U		AD	3

CONFIDENTIAL: PROPERTY OF CREO INC.

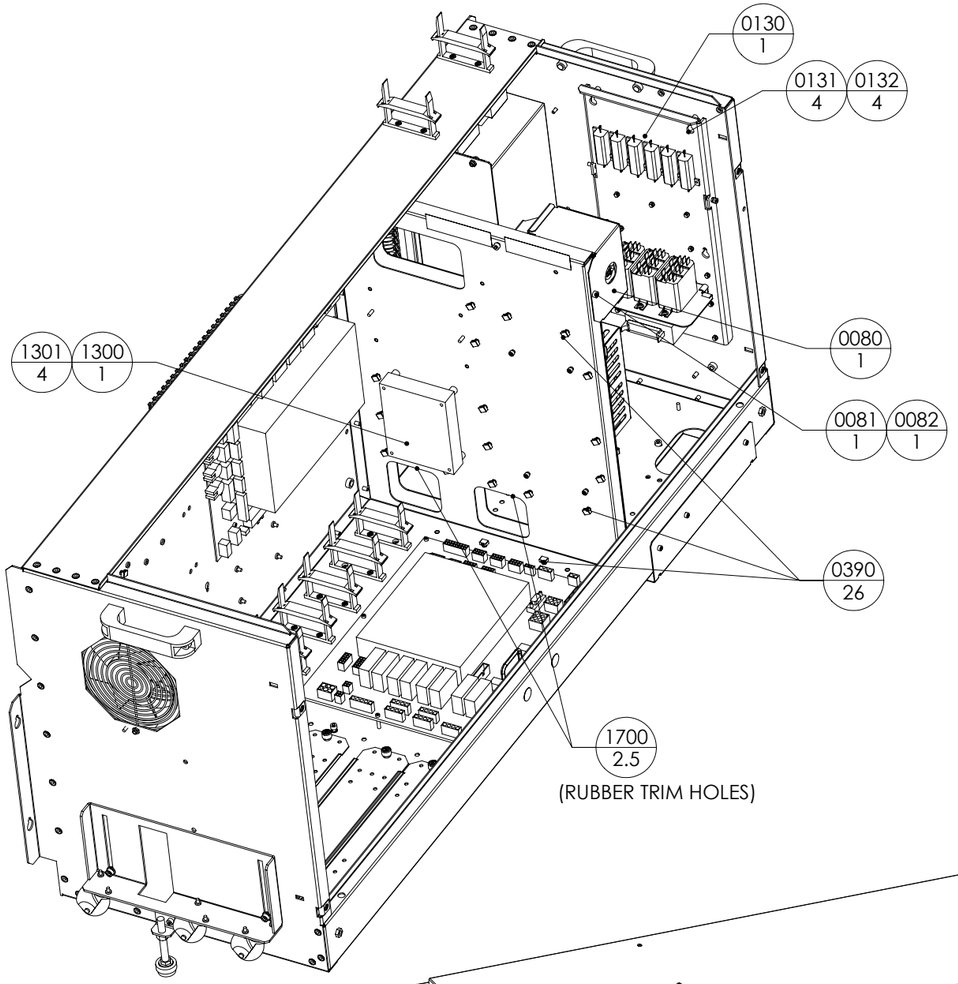

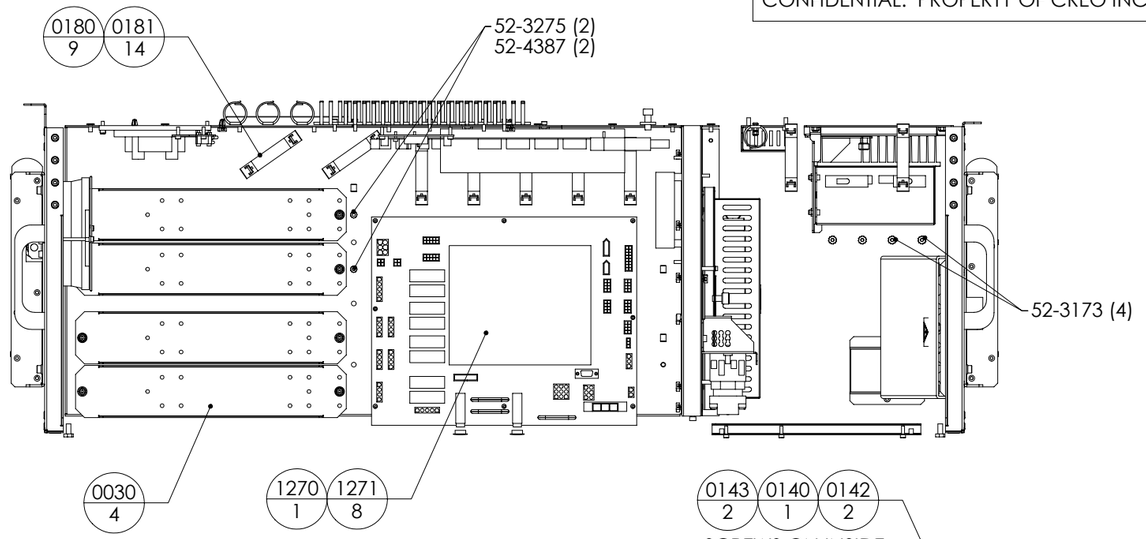

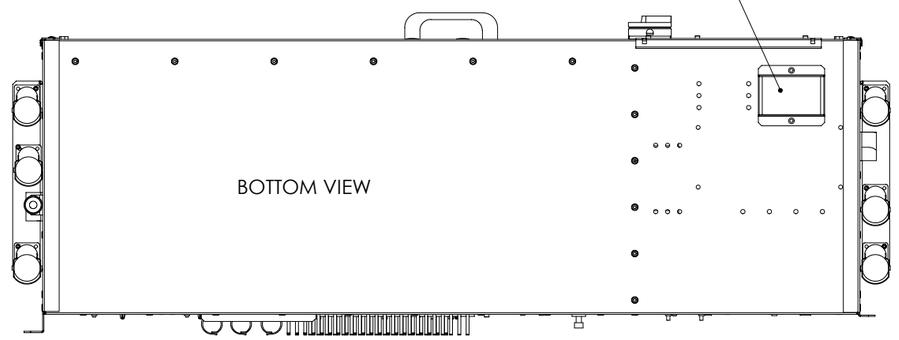

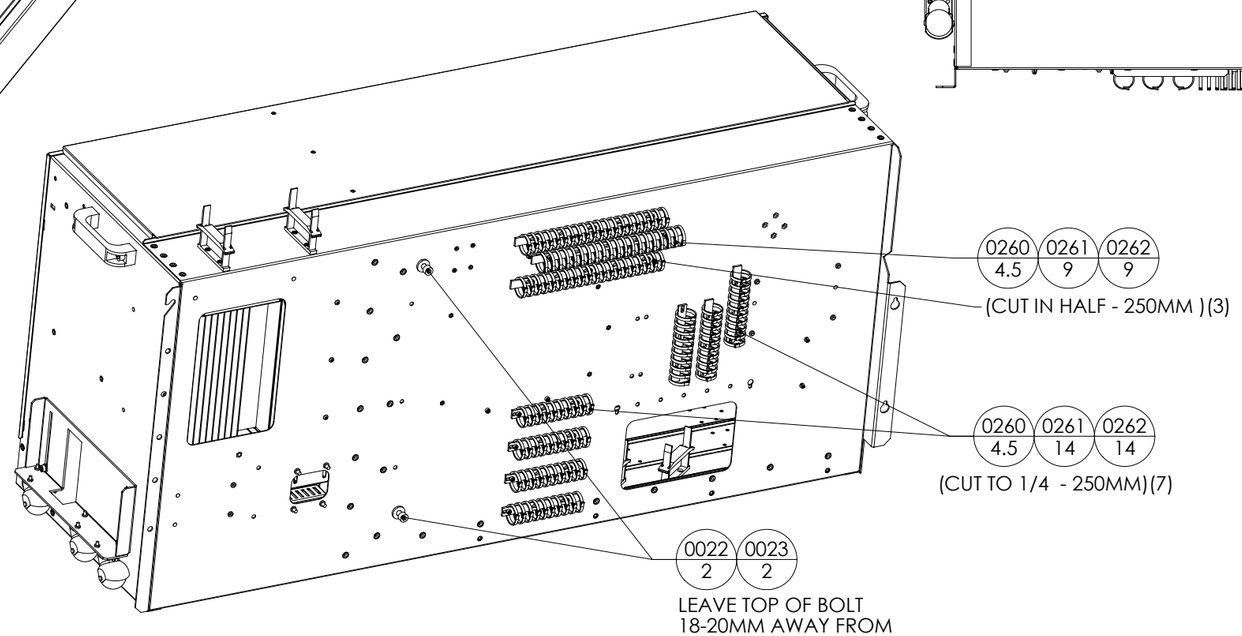

creo

ASSY, POWER BOX, MTA


© Creo Inc.


DESIGNED BY		DRAWN BY	
K.LAM	2001-Dec-13	K.LAM	2004-Jan-09

MILLIMETERS UNLESS SPECIFIED	CHANGED	SIZE	SCALE	SHEET
	2005-Jun-16 I.PRESS	B	1:1	2


CATEGORY	PART NUMBER	VER	REV	DOC TYPE	OF
11 -	1050A -		U	AD	3


CONFIDENTIAL: PROPERTY OF CREO INC.

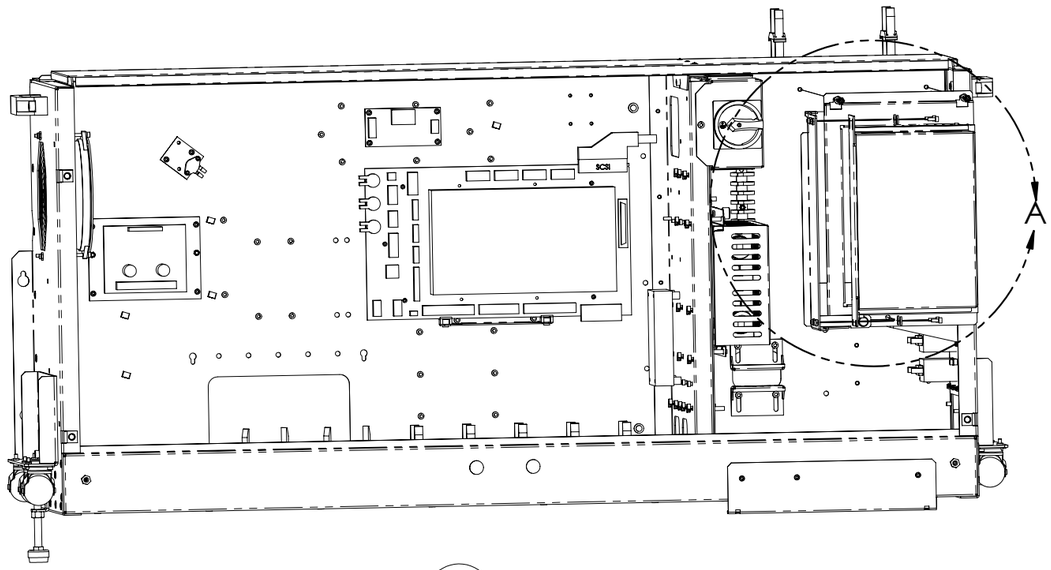

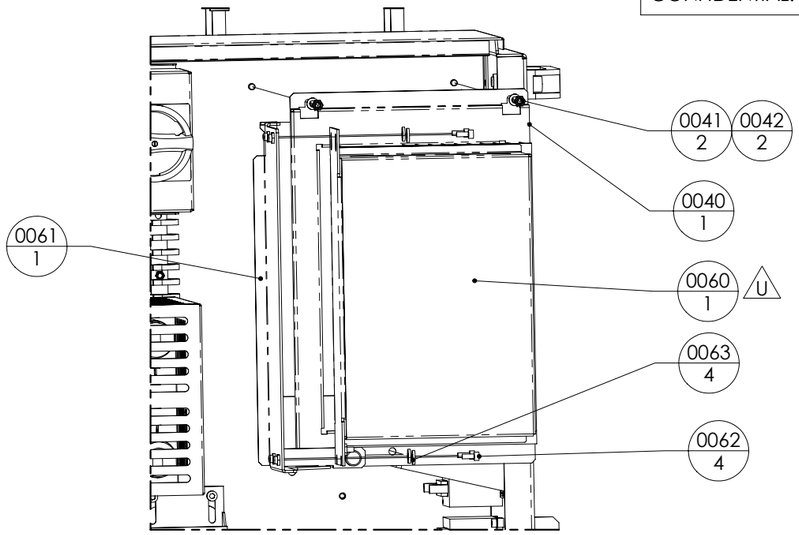

DETAIL A
SCALE 1 : 5

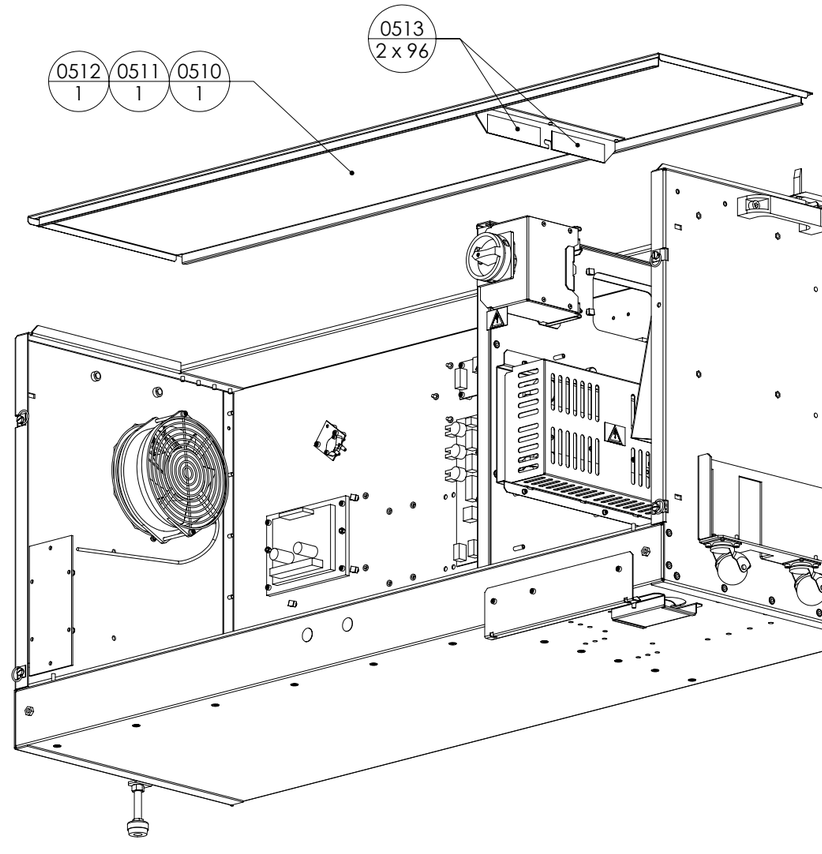

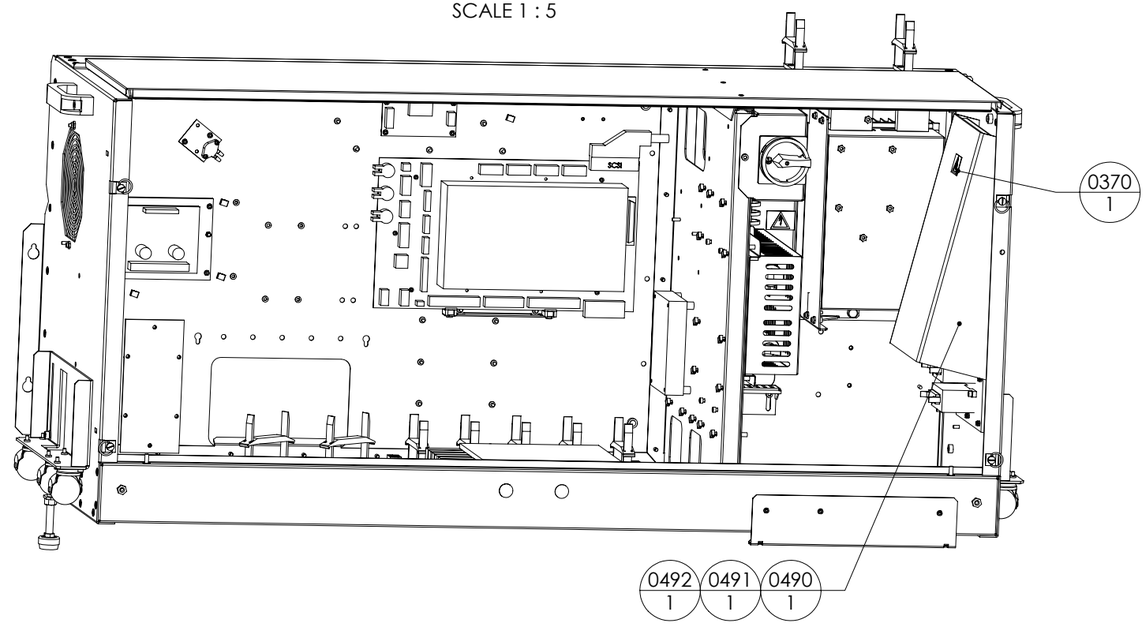

creo

© Creo Inc.

ASSY, POWER BOX, MTA

DESIGNED BY	DRAWN BY
2001-Dec-13 K.LAM	2004-Jan-09 K.LAM

MILLIMETERS UNLESS SPECIFIED	CHANGED	SIZE	SCALE	SHEET
	2005-Jun-16 I.PRESS	B	1:1	3

CATEGORY	PART NUMBER	VER	REV	DOC TYPE	OF
11 -	1050A -	U		AD	3