


CONFIDENTIAL: PROPERTY OF CREO INC..

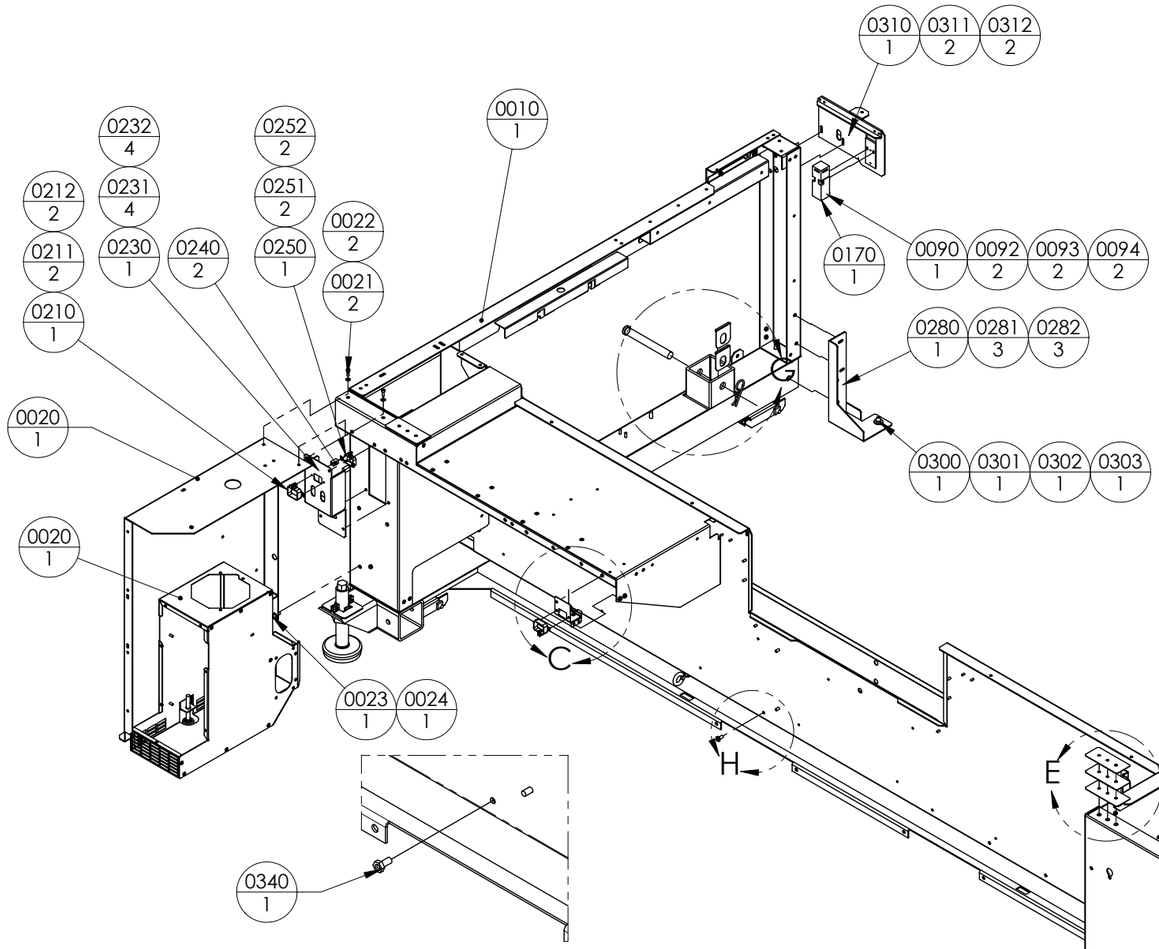



DETAIL H
SCALE 1 : 6

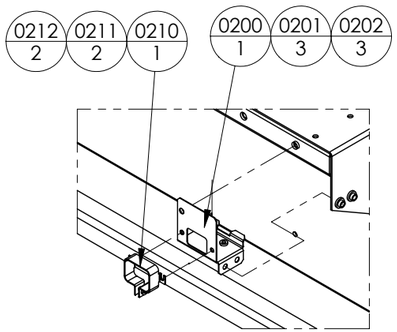



DETAIL C
SCALE 1 : 6

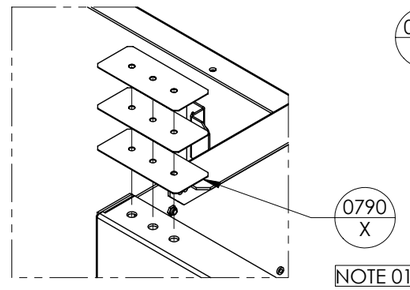


DETAIL E
SCALE 1 : 6

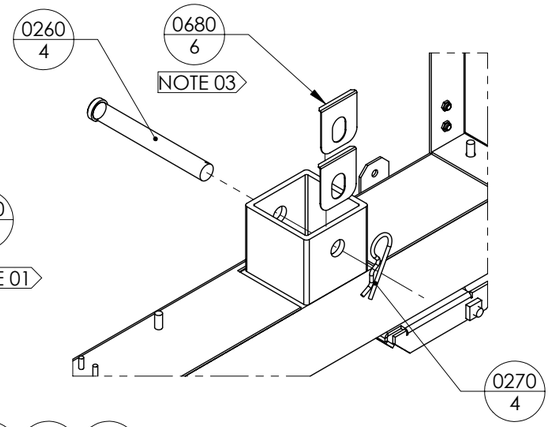


DETAIL G
SCALE 1 : 6

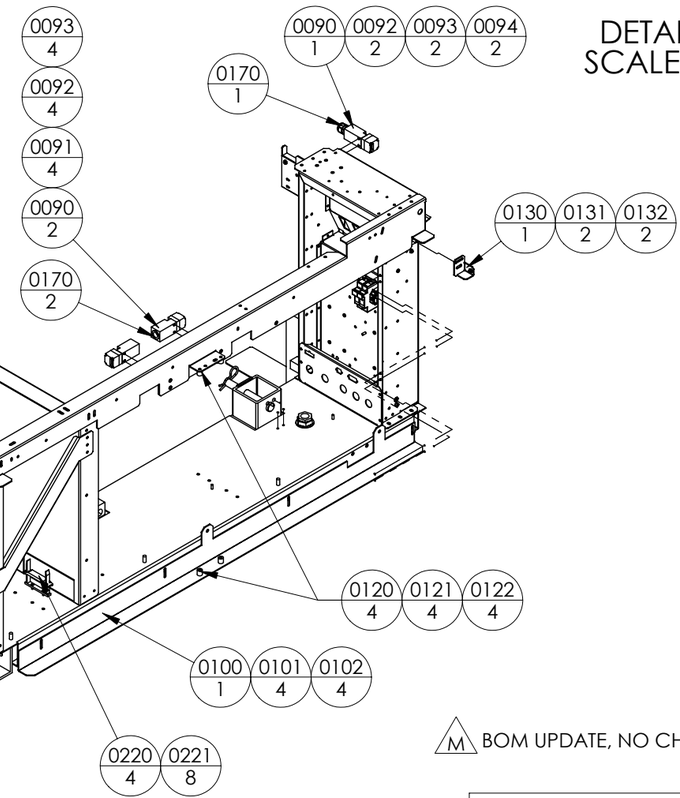


M BOM UPDATE, NO CHANGES TO THE DRAWING

NOTES:
1. ADD SHIMS AS REQUIRED FOR MABS TO BE LEVEL ON CHASSIS, CHASSIS IS NOMINALLY 2.5 MM BELOW LEVEL WITHOUT SHIMS.
2. ADD SHIMS AS REQUIRED TO CENTER ENGINE IN FRAME AND HAVE APPROXIMATELY 1mm GAP BETWEEN INNER SHIM AND BRACKET ON ENGINE.

creo

© Creo Inc.


WIRED FRAME
MTA

| DESIGNED BY | DRAWN BY |
|---|---|
| 2002-Jan-21 R.DYCK | 2004-Jan-21 R.DYCK |

| MILLIMETERS UNLESS SPECIFIED | CHANGED | SIZE | SCALE | SHEET |
|---|---|---|---|---|
| | 2005-Apr-06 I.PRESS | B | 1:15 | 1 |

| CATEGORY | PART NUMBER | VER | REV | DOC TYPE | OF |
|---|---|---|---|---|---|
| 11 - | 1096A - M | | | AD | 3 |

CONFIDENTIAL: PROPERTY OF CREO INC..

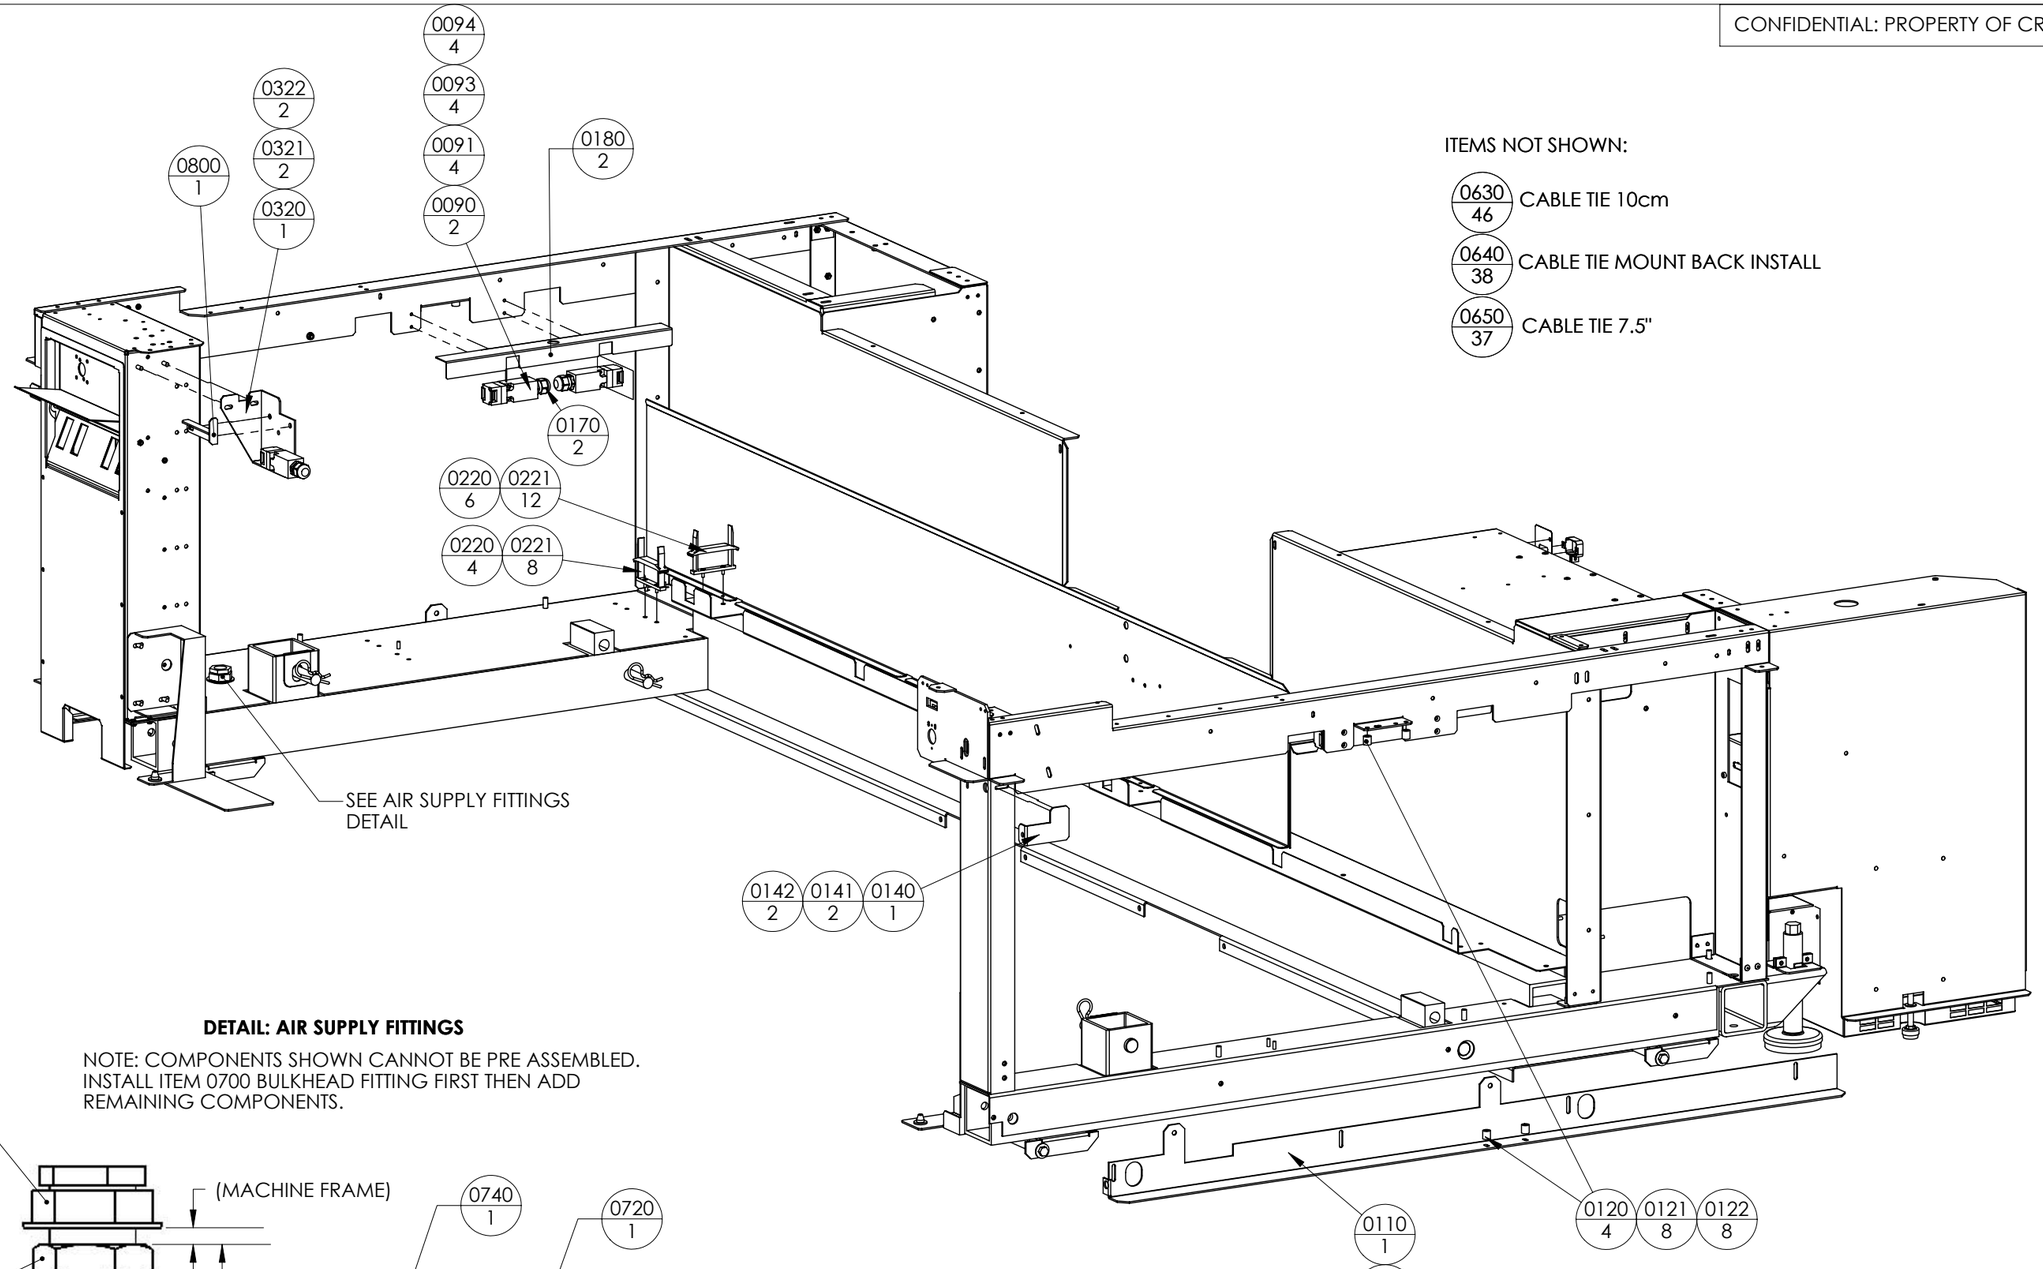



ITEMS NOT SHOWN:

- 0630 / 46 — CABLE TIE 10cm
- 0640 / 38 — CABLE TIE MOUNT BACK INSTALL
- 0650 / 37 — CABLE TIE 7.5"

**DETAIL: AIR SUPPLY FITTINGS**

NOTE: COMPONENTS SHOWN CANNOT BE PRE ASSEMBLED. INSTALL ITEM 0700 BULKHEAD FITTING FIRST THEN ADD REMAINING COMPONENTS.

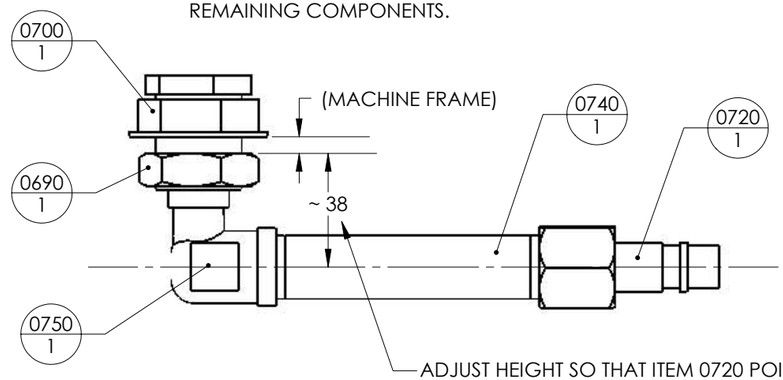


creo

© Creo Inc.


WIRED FRAME
MTA

| DESIGNED BY | DRAWN BY |
|---|---|
| 2002-Jan-21 R.DYCK | 2004-Jan-21 R.DYCK |


| MILLIMETERS UNLESS SPECIFIED | CHANGED | SIZE | SCALE | SHEET |
|---|---|---|---|---|
| | 2005-Apr-06 I.PRESS | B | 1:10 | 2 |

| CATEGORY | PART NUMBER | VER | REV | DOC TYPE | OF |
|---|---|---|---|---|---|
| 11 - | 1096A - M | | | AD | 3 |

CONFIDENTIAL: PROPERTY OF CREO INC..

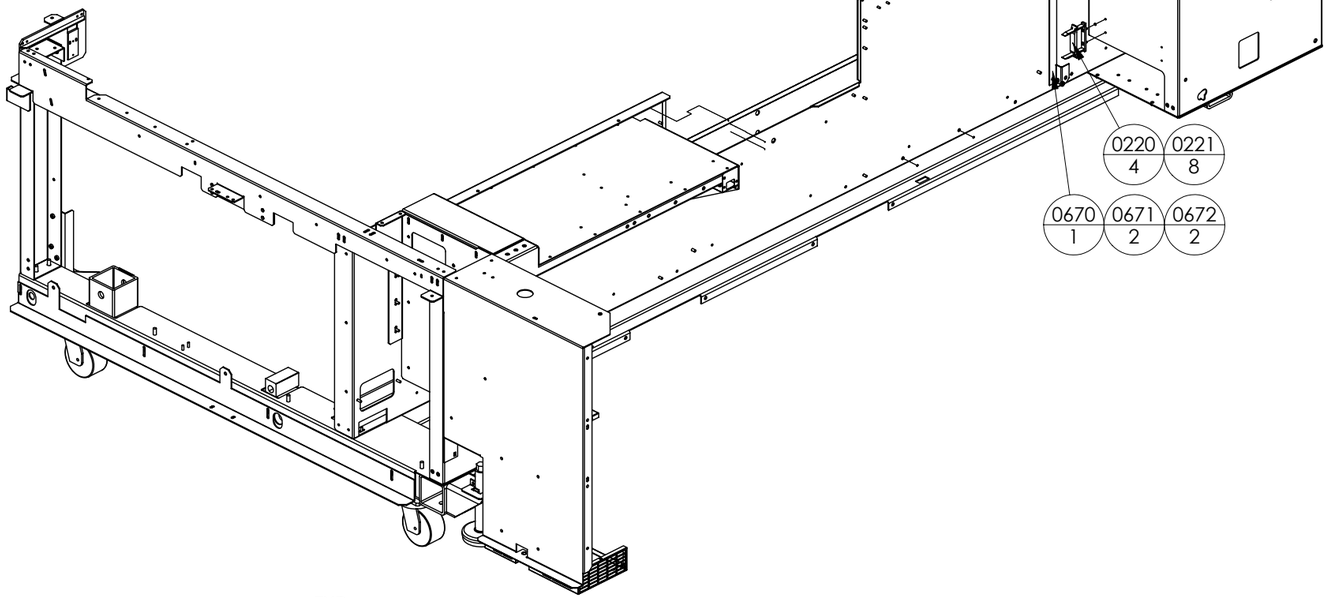


TYP
APPLY TO ALL SHARP
EDGES WHICH COULD
DAMAGE CABLES

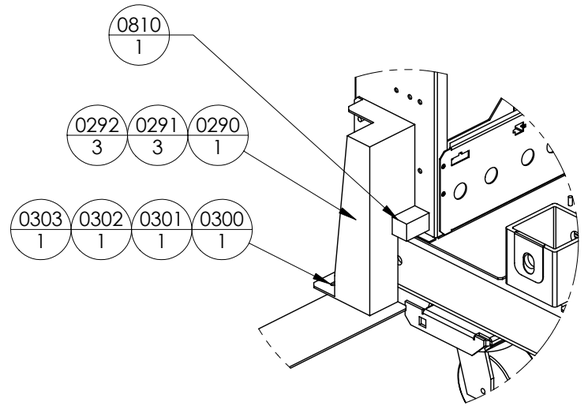


DETAIL F
SCALE 2 : 15

creo

© Creo Inc.

WIRED FRAME
MTA

| DESIGNED BY | DRAWN BY |
|---|---|
| 2002-Jan-21 R.DYCK | 2004-Jan-21 R.DYCK |

| MILLIMETERS UNLESS SPECIFIED | CHANGED | SIZE | SCALE | SHEET |
|---|---|---|---|---|
| | 2005-Apr-06 I.PRESS | B | 1:15 | 3 |

| CATEGORY | PART NUMBER | VER | REV | DOC TYPE | OF |
|---|---|---|---|---|---|
| 11 - | 1096A - | M | | AD | 3 |